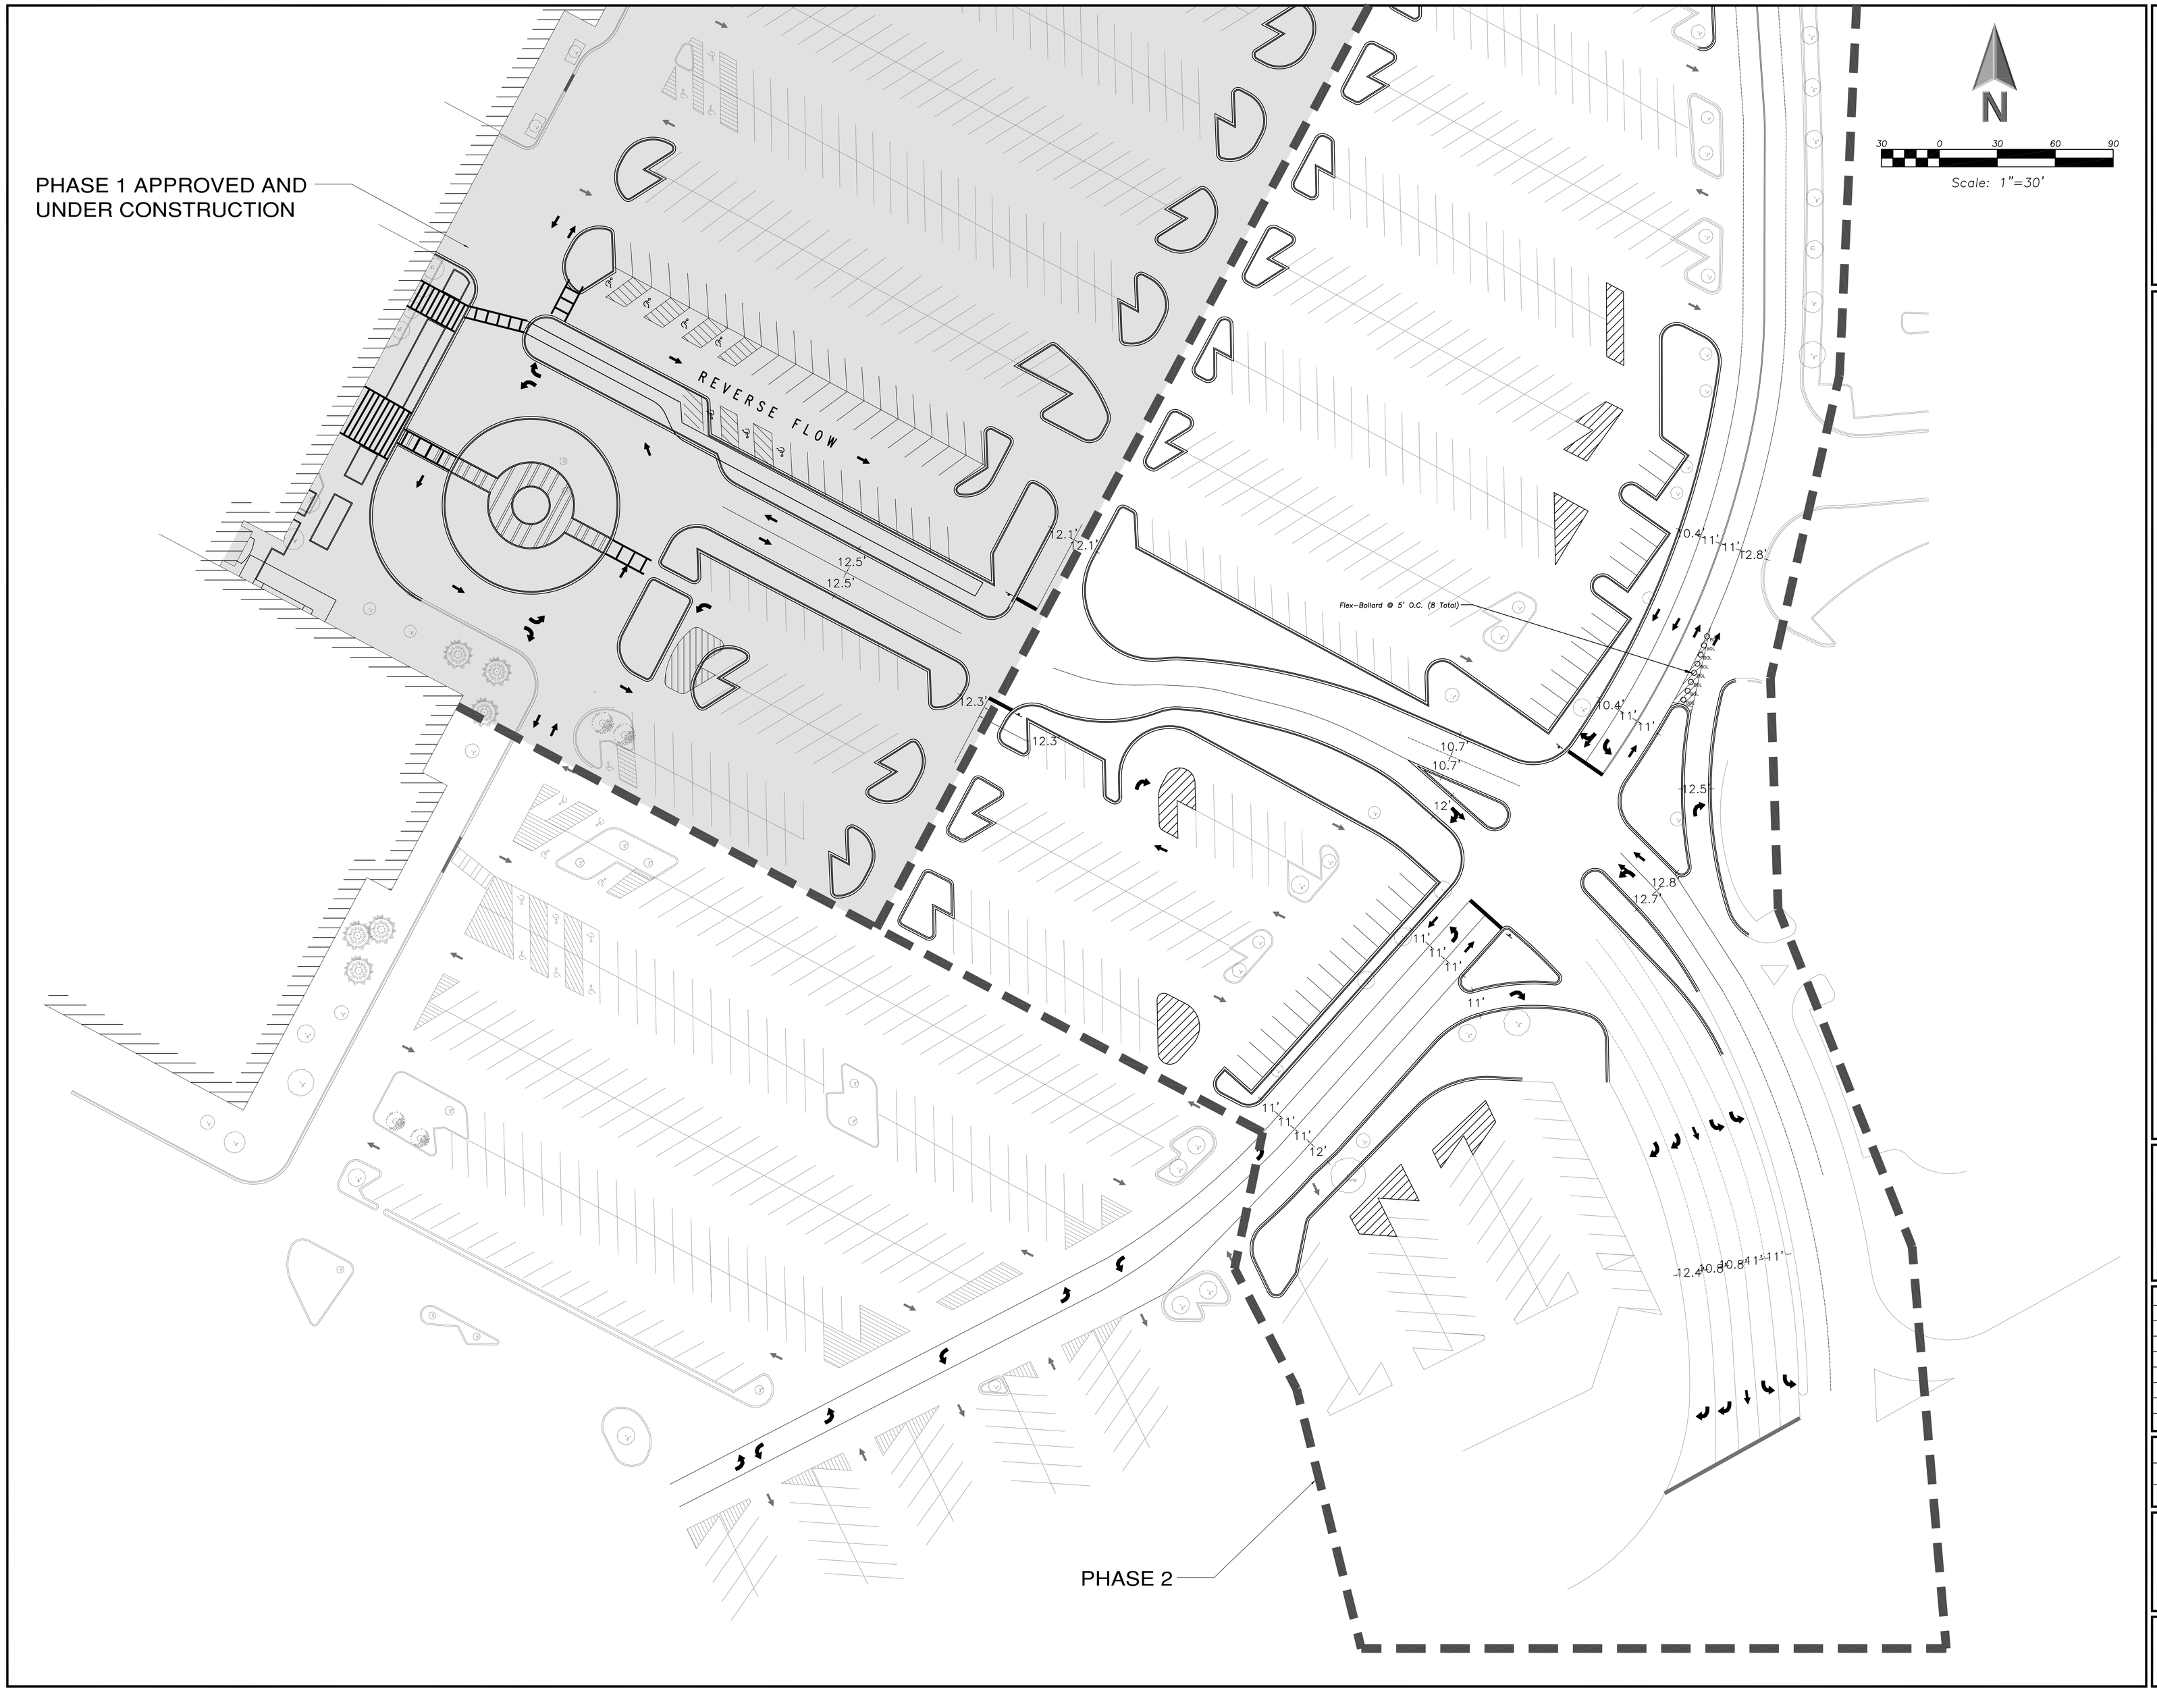

ERIKSSON ENGINEERING ASSOCIATES, LTD.
145 COMMERCE DRIVE, SUITE A
GRAYSLAKE, ILLINOIS 60030
PHONE (847) 223-4804
FAX (847) 223-4864
EMAIL INFO@EEA-LTD.COM
PROFESSIONAL DESIGN FIRM
LICENSE NO. 184-003220
EXPIRES: 04/30/2015

YORKTOWN CENTER
BUTTERFIELD ENTRANCE

203 Yorktown Center
Lombard, Illinois

Reserved for Seal:

Expiration Date: _____

No.	Date	Description
	05/27/14	Plan Commission Review
	06/06/14	Village Comments

© ERIKSSON ENGINEERING ASSOCIATES, LTD., 2014
THIS PLAN & DESIGN ARE THE PROPERTY OF ERIKSSON ENGINEERING ASSOCIATES, LTD. NO REPRODUCTION OF ANY PART OF THESE PLANS IS PERMITTED WITHOUT THE WRITTEN CONSENT OF ERIKSSON ENGINEERING ASSOCIATES, LTD.

Design By: RF	Date: 05/27/14
Checked By: SBC	Project No. 0000.00

Sheet Title:
BUTTERFIELD ENTRANCE EXHIBIT

Sheet No:
EX-1

EEA - P:\Corcoran\Yorktown Shopping Center\Drawings\Yorktown Butterfield Entrance Sileplan.dwg
Plotted: 6/06/14 @ 12:56pm By: sluu